IMPORTANT STATISTICS OF CENTRAL RAILWAY

DETAILS OF STEEPEST GRADIENT AND SHARPEST CURVATURE

Sr. No.	Division	Discription	In Between Station	Section	Steepest Gradient /sharpest Curvature	Total Length
1	BB	Sharpest Curve	CLA-TKNG	CSMT-PNVL	10°	226 m
2		Steepest Gradient	KYN-LNL	KYN-LNL	1in 33	290 m
3	BSL	Sharpest Curve	PDL-GO	IGP-BSL	3.5°	548 m
4			GO-PDL	IGP-BSL	3.5°	913 m
5			BD-TKI	BD-BSL	4°	105 m
6			CDI-NPNR	KNW-BSL	2.28°	1362 m
7			MMR-ANK	PB-MMR	7°	245 m
8			MMR-ANK	MMR-PBN	5°	360 m
9		Steepest Gradient	PDL-AV Dn Rd	BSL-IGP	1in 100	2690 m
10			LT-DVL UP Diversion	BSL-IGP	1in 100	1935 m
11			JM-SEG	BSL-BD	1in 100	160 m
12			NPNR-DGN	BSL-KNW	1in 110	8350 m
13			SHF-DHI	CSN-DHI	1in 125	19220 m
14			MMR-ANK	MMR-ANK	1in 100	5010 m
15			MMR-ANK	MMR-AWB	1in 133	8941 m
16			BD-CNDB	BD-NRKR	1 in 150	1180m
17	NGP	Sharpest Curve	SEGM-CHJC	SEGM-CHJC	7°	497 m
18			NRKR-NGP	NRKR-NGP	8°	219 m
19			TAE-Chord Line	TAE-Chord Line	8.35°	440 m
20		Steepest Gradient	DOH-POX	AMF-ET	1in 175	5.51 m
21			TEO-CCD	NGP-AMF	1in 70	4.70 m
22			CND-MLR	NGP-BD	1in 150	2.80 m
23			WRR-CKNI	BPQ-WR	1in 150	3.60 m
24			PUX-IKR	AMF-PUX	1in 70	0.08 m
25			GGS-TAE	TAE-GGS	1in 200	1.80 m
26			WANI-RAJR	MJRI-RAJR	1in 200	0.90 m
27			URR-BTBR	BTBR-URR	1in 200	1.85 m
28			PMKT-MJRI	MJRI-PMKT	1in 135	2.56 m
29			PCGN-PRGT	PLO-ARVI	1in 100	0.52 m
30			DOH-POX	ET-AMF	1in 60	0.89 m
31			TEO-CCD	AMF-NGP	1in 150	5.90 m
32			CND-MLR	BD-NGP	1in 132	1.90 m
33			HGT-WG	WR-BPQ	1in 135	1.94 m
34			WRR-CKNI	WR-BPQ	1in 140	2.96 m
35			PUX-IKR	PUX-AMF	1in 50	0.54 m
36			GGS-TAE	GGS-TAE	1in 150	0.80 m
37			WANI-RAJR	RAJR-MJRI	1in 146	1.00 m
38			URR-BTBR	URR-BTBR	1in 100	2.45 m
39			PMKT-MJRI	PMKT-MJRI	1in 135	7.15 m
40			PCGN-PRGT	ARVI-PLO	1in 80	0.44 m
41	SUR	Steepest Gradient	WSB-PPJ	DD-SUR	1 in 150	5650 m
42			GUR-HHD	SUR-WD	1 in 100	3650 m
43			VPR-SRL	DD-MMR	1 in 100	5480 m
44			KWV-PVR	KWV-MRJ	1 in 100	950 m
45			LUR-LTRR	KWV-LTRR	1 in 100	1670 m
46			JH-PPJ	SUR-WD	1 in 145	2060 m
47			SVJ-HHD	SUR-WD	1 in 100	3630 m
48			VL-NMD	MMR-DD	1 in 100	4800 m
49			PVR-KWV	MRJ-KWV	1 in 100	950 m
50			LTRR-LUR	LTRR-KWV	1 in 100	1670 m
51	PA	Sharpest Curves, Cutting, Black cotton soil.	DD-MDDG	DD-BRMT	6°	136.407 m
52					6°	127.69 m
53					6°	762 m
54					6°	863.6 m
55					6°	387.44 m
56					6°	532.3 m
57					6°	342.91 m
58			MDDG-SSI		6°	290 m
59					6°	299.75 m
60					6°	400.25 m
61			KFH-BRMT		6°	381 m
62					6°	152.4 m
63					6°	281.52 m
64		Steepest Gradient, cutting, single line embankment	GPR-SSV	PA-MRJ	R : 100	2770 m
65					F : 100	450 m
66					R : 100	750 m
67					F : 100	750 m
68			SSV-ALN		R : 100	100 m
69					F : 100	500 m
70					R : 100	500 m
71					F : 100	500 m
72			ALN-SHIV		R : 100	6600 m
73					R : 100	4650 m
74			SHIV-ABLE		R : 100	3500 m
75					R : 100	550 m
76			ABLE-RJW		F : 100	950 m
77					R : 100	550 m
78			RJW-JJR		R : 100	1800 m
79					F : 100	2250 m
80					F : 100	550 m
81			JJR-DNJ		R : 100	2500 m
82					F : 100	2600 m
83			DNJ-WLH		F : 100	2650 m
84					F : 100	1900 m
85			NIRA-LNN		R : 100	1350 m
86			LNN-SLP		R : 100	350 m
87					R : 100	1300 m
					R : 100	300 m
88			LNN-SLP		R : 100	100 m
89					R : 100	250 m
90					R : 100	3650 m
91					R : 100	100 m
92					R : 100	900 m
93			SLP-AKI		R : 100	2900 m
94					R : 100	5800 m
95			AKI-WTR		R : 100	3000 m
96					F : 100	2550 m
97			WTR-PLV		F : 100	1300 m
98			PLV-JSV		F : 100	3350 m
99					F : 100	300 m
100					F : 100	3100 m
101					F : 100	1650 m
102			JSV-STR		F : 100	250 m
103					F : 100	350 m
104					F : 100	1900 m
105					R : 100	850 m
106			STR-KRG		F : 100	500 m
107					R : 100	650 m
108					F : 100	1100 m
109					R : 100	1450 m
110					R : 100	450 m
111					R : 100	550 m
					F : 100	1550 m
112			KRG-RMP		F : 100	750 m
113					R : 100	400 m
114			RMP-TAZ		F : 100	800 m
115					F : 100	600 m
116					F : 100	1150 m
117					R : 100	2650 m
118					F : 100	1200 m
119			TAZ-MSR		F : 100	1050 m
120					R : 100	350 m
121					R : 100	750 m
122					F : 100	300 m
123					F : 100	500 m
124					R : 100	150 m
125					R : 100	150 m
126			MSR-SIW		F : 100	900 m
127					F : 100	750 m
128			SIW-KRD		F : 100	650 m
129					F : 100	400 m
130			KRD-SNE		R : 100	400 m
131					R : 100	1700 m
132			SNE-BVNR		F : 100	1000 m
133					F : 100	1700 m
134			BVNR-TKR		R : 100	750 m
135			ANQ-BVQ		R : 100	1000 m
136					R : 100	700 m
137			SLI-MRJ		R : 100	600 m
138			JSP-HTK		R : 100	0.30 m
139					R : 100	2.35 m
140			HTK-RKD		R : 100	1.75 m
141			HTK-RKD		R : 100	0.25 m
					R : 100	0.30 m
142			RKD-GRMT		R : 100	1.60 m

ORIGINATING FREIGHT & PASSENGER FIGURES AND ITS EARNINGS 2021-22

DIVISION	FREIGHT MILLION TONNES	FREIGHT EARNING (in Cr.)	PASSENGER No. OF PASSENGERS (in Millions)	PASSENGER EARNING (in Cr.)
MUMBAI	16.89	1762.11	739.470	2245.48
BHUSAvAL	5.81	591.41	12.971	429.60
NAGPUR	44.26	4182.58	7.163	375.47
PUNE	2.13	275.20	16.611	583.33
SOLAPUR	7.07	518.94	7.544	231.25
TOTAL	**76.16**	**7330.24**	**783.759**	**3865.13**

ORIGINATING FREIGHT & PASSENGER FIGURES AND ITS EARNINGS 2020-21

DIVISION	FREIGHT MILLION TONNES	FREIGHT EARNING (in Cr.)	PASSENGER No. OF PASSENGERS (in Millions)	PASSENGER EARNING (in Cr.)
MUMBAI	16.09	1655.46	307.20	964.26
BHUSAvAL	5.76	610.82	3.26	130.88
NAGPUR	33.50	2657.26	1.86	116.36
PUNE	1.29	130.43	3.88	199.77
SOLAPUR	5.38	371.41	2.03	79.97
TOTAL	**62.02**	**5425.38**	**318.23**	**1491.24**

TRACK/PATCHES HAVING BAD FORMATION DURING MONSOON

SR. NO.	DIVISION	SECTION	BLOCK SECTION	NUMBER OF LOCATION (SL/UP/DN)	LENGTH IN KM	TYPE OF PROBLEM
1	BB			NIL		
2	BSL	IGP-BSL	GO-PI	UP&DN	2	Locations need early attention due to B.C. soil formation
3			PI-AV	UP&DN	2.8	
4			AV-LT	UP&DN	2	
5			AV-LT	UP&DN	2	
6			AV-LT	UP&DN	5.4	
7			DVL-NK	UP&DN	2	Bad foramtion B.C soil patches. Track parameters are detoriated and running is also not satisfactory.
8			NK-OD	UP&DN	1.4	
9			OD-KW	UP&DN	0.3	
10			OD-KW	UP&DN	2	
11			KW-KBSN	UP&DN	0.3	
12			KBSN-NR	UP&DN	3	
13			NR-UGN	UP&DN	4.2	Br. approach need early attention due to formation problem.
14			LS-SUM	UP&DN	7	
15			SUM-MMR	UP&DN	0.8	
16			PNV-HSL	UP&DN	0.8	Br. approach need early attention due to formation problem.
17			NGN-PKE	UP&DN	0.2	
18			RHNE-HPR	UP&DN	0.2	
19			CSN-VGL	UP&DN	6	Due to formation problem
20			PHQ-MYJ	UP&DN	2.6	Track parameters deteriorating rapidly on bridge approach & plain track due to B.C soil.
21			MYJ-MWD	UP&DN	1.6	
22			MWD-SS	UP&DN	0.4	Track parameters.i.e.alignment, cross level deteriorating rapidly due to B.C soil.
23			JL-BDI	UP&DN	0.6	
24			BDI-BSL	UP&DN	0.4	
25		BSL-KNW	DSK-NB	UP&DN	25.94	Bad foramtion B.C soil patches. Track parameters are detoriated and running is also not satisfactory.
26			NB-RV	UP&DN	7	
27			RV-WGA	UP&DN	6	
28			WGA-BAU	UP&DN	10.6	
29			KDK-BMA	UP&DN	1.2	Weak formation, B.C. soil, needs frequent attention.
30			BRGJ-KNW	UP&DN	2.4	
25		BSL-BD	BSL-VNA	UP&DN	4.80	Track parameters.i.e.alignment, cross level deteriorating rapidly due to B.C soil.
26			VNA-ACG	UP&DN	7.40	
27			BDWD-KMKD	UP&DN	7.40	
28			KMKD-MKU	UP&DN	7.40	
29			MKU-WDD	UP&DN	8.20	
30			JM-NN	UP&DN	5.20	
25			NGZ-PS	UP&DN	0.6	Br. approach need early attention due to formation problem.
26			PS-GAO	UP&DN	0.40	
27			GAO-AK	UP&DN	3.60	Weak formation, B.C. soil, needs frequent attention.
28			AK-YAD	UP&DN	2.60	Formation becomes slushy due to which require attention in every 15 days and track becomes bad having longitudinal levels in every 10 m.
29			YAD-BGN	UP&DN	2.00	
30			BGN-KTP	UP&DN	0.4	
29		BD-NRKR	NAVI-WLGN	SL	6.80	Due to formation problem (B.C Soil) track parameters not holds good resulting LL/XL/AL disturbance
30			WLGN-CNDB	SL	9.80	
3	NGP	ET-NGP	BTBR-MGRD	2UP & DN	0.1	Bridge Approches
4			MJY-DHQ	2UP & DN	16	Mud Pumping
5			JKR-AMF	1 UP	0.1	Water over flows from culvrts
6			CCD-GDKP	2UP& DN	2	Rain water flows in track due to high cutting and no catch water drain is also available.
7			KATL-KLBA	1UP & DN	6	Longitudinal level
8			TNH-KATL	1UP & DN	6	Longitudinal level
9			DDMT-NRKR	1 UP & DN	0.7	Most vulnerable cutting
10		NGP-WR	KRI-AQ	1UP & DN	8	Cross level variation due to longitudinal level formation.
11			KRI-GMG	1UP & DN	2	
12			SNN-TGP	1UP & DN	0.3	Wash out site
13		WR-BPQ	SNN-TGP	1UP & DN	0.2	Bridge Approches
14			WG-HGT	1UP & DN	1.5	IMP Bridge Approaches
15			HGT-YNA	1UP & DN	3	Bridge Approches
			YNA-NGI	1UP & DN	2	Bridge Approches
		WR-BPQ	TLN-PLO	1UP & DN	0.7	IMP Bridge Approaches
18	SUR	DD-SUR	DD-BRB	DN	3.0	WF
19		DD-SUR	MLM-BGVN	DN	0.8	WF
20		DD-SUR	BGVN-JNTR	SL	0.5	WF
21		DD-SUR	JNTR-PRWD	SL	1.60	WF
22		DD-SUR	PRWD-WSB	SL	0.8	WF
23		DD-SUR	WSB-PPJ	SL	0.3	WF
24		DD-SUR	MA-WKA	UP	4.0	WF
25		DD-SUR	MKPT-MO	DN	3.0	WF
26		SUR-WD	SUR-TKWD	UP & DN	3.90	WF
27		SUR-WD	TKWD-HG	UP & DN	2.2	WF
28		SUR-WD	HG-TLT	UP & DN	1.1	WF
29		SUR-WD	TLT-AKOR	UP & DN	0.6	WF
30		SUR-WD	AKOR-NGS	DN	0.8	WF
31		SUR-WD	NGS-BOT	DN	0.7	WF
32		SUR-WD	DUD-HQR	SL	14.60	WF
33		SUR-WD	HQR-WD	UP & DN	20.80	WF
34		KWV-LRRR	PJR-UMD	SL	0.1	WF
35		KWV-LRRR	PJR-UMD	SL	0.1	WF
36		KWV-LRRR	LUR-LTRR	SL	3.14	WF
37		KWV-MRJ	ARJ-MRJ	SL	2.20	WF
		PB-SNSI	PB-SNSI	SL	0.6	WF
38	PA	PA-LNL	GRWD-DEHR	5 UP & DN	10	Black Cotton Soil
39		PA-LNL	AKRD-SVJR	3 UP & DN	1.9	Black Cotton Soil
40		PA-DD	HDP-URI	9 UP & DN	7.65	Black Cotton Soil
41		PA-MRJ	WLH-JSV	6 SL	17.9	Black Cotton Soil
42		MRJ-KOP	JSV-KOP	9 SL	7.5	Black Cotton Soil

HIGH DENSITY ROUTES

Sr. No.	DIVISION	Sections	Route Kms. From	Route Kms. To	Route Kms.
1	MUMBAI	BB-IGP	0.00	139.00	139.00
2		KYN-LNL	53.21	131.00	77.79
3		PNVL-JNPT	68.13	93.00	24.87
4	BSL	IGP-BD	139.00	665..00	526.00
5	NGP	BD-SEGM	665.00	760.57	95.57
6		Itarsi-NGP	750.00	1042.18	292.18
7		NGP-SEGM	836.80	760.57	76.23
8		SEGM-CHJC	760.57	762.07	1.50
9		CHJC-BPQ	762.07	893.00	130.93
10	SUR	DD-WD	264.50	604.62	340.12
11	PA	LNL-DD	131.00	264.50	133.50

DETAILS OF DFC FEEDER ROUTES

Sr. No.	DIVISION	Sections	Route Kms. From	Route Kms. To	Route Kms.
1	MUMBAI	Wadala-CLA	9.11	15.39	6.28
2		CLA-DW	15.39	42.46	27.07
3		DW-Kharbao	42.46	64.94	22.48
4		DW-PNVL	42.46	68.128	25.668
5		PNVL-PEN	68.128	103.59	35.462
6		PEN-ROHA	103.59	144.78	41.19
7	BSL	NIL			
8	NGP	NIL			
9	SUR	NIL			
10	PA	NIL			

DIVISION WISE DETAILS OF LEVEL CROSSINGS (EXCEPT 'D'CLASS)

Division	Manned	Unmanned B.G.	Unmanned N.G./SDG.	Total
MUMBAI	106	0	24	130
BHUSAVAL	211	0	104	315
NAGPUR	198	0	1	199
PUNE	112	0	0	112
SOLAPUR	86	0	0	86
TOTAL	**713**	0	**129**	**842**

ROUTE WISE DETAILS LEVEL CROSSINGS (EXCEPT 'D'CLASS)

Route	Manned	Unmanned	Total
A	250	0	250
B	96	0	96
C	3	0	3
D	180	0	180
E	133	0	133
NG	43	108	151
SIDING	8	21	29
TOTAL	**713**	**129**	**842**

STATE WISE LEVEL CROSSINGS (EXCEPT 'D' CLASS)

State	Manned	Unmanned	Total
MAHARASHTRA	639	129	768
MADHYA PRADESH	70	0	70
KARNATAKA	4	0	4
TOTAL	**713**	**129**	**842**

SECTIONS NOT CLEARED FOR CC+6+2t trains:

Sr. No.	DIVISION	Sections	Route Kms.
1	BB	NIL	
2	BSL	NIL	
3	NGP	NIL	
4	SUR	PB-SNSI	16.50
		KLBG-TJSP	11.90
		HG-BJP	2.555
		ANG-SOLAPURWADI	35.54
5	PA	NIL	

CLASSIFICATION OF BRIDGES

DIVISION	Important	Major	Minor	Total
MUMBAI	07	147	1881	2035
BHUSAVAL	11	133	1648	1792
NAGPUR	17	204	2265	2486
PUNE	10	81	976	1067
SOLAPUR	14	117	2029	2160
Total	59	682	8799	9540

DETAILS OF LAND AREAS

DIVISION	LAND AREA (IN HECTARE)
MUMBAI	4040.39
BHUSAVAL	7853.06
SOLAPUR	5208.26
NAGPUR	10536.95
PUNE	1782.97
Total Area	29421.63

DETAILS OF LONGEST BRIDGES

Sr. No.	DIVN.	Section	Br. No.	Kms.	Span	Type of Bridge
1	BB	PEN-THAL	111/2	111/8-9	7/45.70	T OWG
2	BSL	BSL-BD	555/1	555/22-36	15/18.23	RIVET PG
3	NGP	MJR-RJR	847/1	847/2-8	15/30.48	U/Slung
4	SUR	DD-WD	596/1	596/8-597/3	16/22.86 06/18.28 12/ 09.14	Arch/Rivet PG
5	SUR	KWV-MRJ	425/1	425/6-426/3	25/18.30	Semi TH PG
6	SUR	DD-MMR	272/1	272/2-6	28/15.24	Arch
7	SUR	DD-WD	301/1	301/8.302/0	23x18.30	Girder

DETAILS OF MEGA BRIDGES

Sr. No.	DIVN.	Section	Location	Br. No.	Name of River	Span	Type of girder
1	BB	DW-BSR	51/25-52/1	51/2	Ulhas	6x76.2	OWG
2	BB	MNKD-BEPR	24/14-26/12	25/1	Thane Creek	35x63.5	PSC girder
3	BSL	BSL-KNW	449/03-33	449/1	Tapti	5x41.92+26x18+1x12.2	OWG/PG

LONGEST TUNNELS

Sr. No.	DIVN.	Section	No. & Name of Tunnel	KM. From	KM. To	Year of Constn.	Length of Tunnel in m.
1	BB	PNVL-KJT	Tunnel No.2 Wavarle	90/5	93/16	2005	2692.00
2	BB	TNA-KYN	Tunnel No.2	36/6	37/1	1916	1316.78
3	BB	KJT-LNL	Tunnel No.49	120/20	123/2	1916	1316.78
4	SUR	KWV-UMD	Tunnel No.2	446/9	448/7	2007	1662

DETAILS OF NUMBER OF LOCATIONS AND TOTAL LENGTH OF CURVES WHICH ARE EQUAL OR SHARPER THAN 4 DEGREE (BROAD GUAGE)

S.N.	DIVISION	SECTION	ROUTE	NO. OF LOCATION	Total Length of Curve in Metre
1	BB	CSMT-KYN	A	2	590
2		KYN-IGP	A	53	17590
3		KYN-LNL	B	7	2650
4		DW-ROHA	D	21	8747
5		DW-BSR	D	15	8785
6		CSTM-PNVL	C	47	12989
7		PNVL-JNPT	D	8	3743
8	BSL	BSL-BD	A	1	105
9		PB-MMR	D	1	245
10		MMR-PBN	B	1	360
11	NGP	ET-AMF	A	19	9160
12		AMF-NGP	A	18	7675
13		SEGM-BPQ	A	2	635
14		AMF-CWA	E	14	4900
15		BTBR-URR	SDG.	6	2910
16	SUR	DD-MMR	D	28	8950
17		PB-SNSI	E	1	600
18		KWV-LTRR	E	8	4007.82
19	PA	PA-YD	B	6	1335
20		DD-BRMT	E	32	11422
21		PA-MRJ	D	67	23877
22		MRJ-KOP	D	2	1010

SECTIONS CLEARED FOR CC+8+2t TRAINS

Sr.No.	Division	Route	Route length (Kms)
1	BB	A (IGP-BSsL)	136/00-139/0 (3.00 k
2		A (IGP-KYN)	136/00-53/210(82.79
3		A (KYN-CLA)	53/210-15/390 (37.82
4		C(CLA-BPT)	15/390-10/600 (4.79
5		B (LNL-KYN)	131/00-53/210 (77.79
6		D(BSR-DW)	82/790-42/460 (40.33
7		D (DW-ROH)	42/460-144/780 (102.3
8		E (KJT-PNVL)	96/278-68/128 (28.15
9		E (PEN-THAL)	103/590-130/000 (26.4
10		E (CLA-TMBY)	15/390-22/820 (7.43
11		E (DW-TUH)	42/460-48/329 (15.25
12	BSL	A (IGP-BSL)	139/0-444.12 (305.12
13		E(BD-CNDB)	662/65-706/60 (43.95
14		A (BSL-BD)	444.12-665/0 (220.88
15		B(BSL-KNW-ET)	444.12-569.25 (125.13
16	NGP	A (BD-WR)	665/0-758.09 (93.09
17		A (WR-NGP)	758.09-836.8 (78.71
18		A (WR-BPQ)	758.09-893/0 (134.91
19		A (ET-NGP)	750/0-1042.18 (584.3
20		E (CNDB-NRKR) (SL)	706/60-800/96 (94.36
21		E (AMF-PUX) (SL)	874.68-961.28 (86.6
22		E (MJRI-RAJR) (SL)	842.57-863.15 (20.58
23		E (WANI-PMKT)	855.79-922.01 (66.22
24		E (TAE-GGS) (SL)	861.9-876.01 (14.11
25		E (BTBR-URR) (SL)	809.35-843.06 (33.71
26		A (CHIC-SEGM)	760.57-762.07 (1.5 k
27		A (GNQ-KAV)	1035.6-1040.38 (4.78
28	PA	B (DD-PA)	191.59-264.5 (72.91
29		B (LNL-PA	131/0-191.59 (60.59
30		D (PA-MRJ-KOP)	191.59-517.74 (326.15
31	SUR	B (DD-WD)	264.50-604.62 (340.12
32		B (WD-HYD)	604.62-607.5 (2.88 k
33		B (WD-Raichur)	604.62-606.3 (1.68 k
34		D (DD-MMR)	267.18-490.2 (223.02
35		E (KWV-LTRR)	376.28-561.70 (185.42
36		E (KWV-MRJ)	36.28-564.88 (188.6

TRAFFIC DENSITY (ANNUAL GMT) FOR THE YEAR 2019-20

S.N.	SECTION	GROUP	ROUTE KMS.	UP RD GMT	DN RD. GMT
1	CSMT-Kalyan CSMT-KYN	A	53.21	33.30	33.83
2	Kalyan-Igatpuri KYN-IGP	A	83.33	20.97	22.62
3	Igatpuri-Manmad IGP-MMR	A	124.00	31.86	31.70
4	Manmad-Nandgaon MMR-NGN	A	26.00	46.39	37.45
5	Nandgaon-Jalgaon NGN-JL	A	134.00	41.53	38.83
6	Jalgaon-Bhusaval JL-BSL	A	25.00	65.81	57.20
7	Bhusaval-Badnera BSL-BD	A	219.00	53.08	33.24
8	Badnera-Wardha BD-WR	A	96.00	45.13	32.01
9	Wardha-Ajni(AQ) WR-AJNI	A	75.00	42.15	46.76
10	Ajni-Nagpur AJNI-NGP	A	3.00	39.49	38.11
11	Wardha-Ballarshah WR-BPQ	A	133.00	45.22	32.61
12	Itarsi-Amla ET-AMF	A	130.00	39.44	31.78
13	Amla-Nagpur AMF-NGP	A	168.00	35.36	25.18
14	Bhusaval-Khandwa BSL-KNW	B	124.00	29.18	31.22
15	Kalyan-Lonavala KYN-LNL	B	75.00	31.32	31.57
16	Lonavala-Ghorpuri LNL-GPR	B	65.38	29.33	30.93
17	Ghorpuri-Daund GPR-DD	B	75.85	23.09	20.55
18	Daund-Kurduwadi DD-KWV	B	109.10	17.30	15.53
19	Kurduwadi-Solapur KWV-SUR	B	78.69	16.00	14.28
20	Solapur-Wadi SUR-WADI	B	150.00	23.88	18.30
21	Dombivali Chord Cabin-Vasai Rd DCC-BSR	D	39.93	21.90	18.56
22	Dombivali Chord Cabin-Panvel DCC-PNVL	D	24.06	33.15	29.03
23	Panvel-Pen PNVL-PEN	D	36.00	8.81	16.85
24	Pen-Roha PEN-ROHA	D	40.00	7.53	9.25
25	Ghorpuri-Satara GPR-STR	D	142.87	5.69	9.23
26	Satara-Miraj STR-MRJ	D	133.82	4.95	6.22
27	Miraj-Kolhapur MRJ-KOP	D	47.10	6.49	11.29
28	Daund-Ankai DD-AKI	D	223.02	9.11	8.80
29	Ankai-Manmad AKI-MMR	D	13.59	10.39	9.77
30	Butibori-Umrer BTBR-URR	E	34.00	9.64	3.50
31	Amla-Parasia AMF-PUX	E	87.00	2.35	2.26
32	Parasia-Chindwada PUX-CWA	E	29.00	2.35	2.26
33	Daund-Baramati DD-BRMT	E	43.00	0.81	0.91
34	Panvel-Jasai PNVL-JASAI	E	16.00	14.61	12.20
35	Panvel-Karjat PNVL-KJT	E	28.15	7.32	5.08
36	Chalisgaon-Dhulia CSN-DHI	E	56.00	0.72	0.97
37	Jalamb-Khamgaon JLM-KMN	E	13.00	0.34	0.49
38	Badnera-Amravati BD-AMI	E	10.00	21.99	15.19
39	Majri-Wani MAJ-WANI	E	13.00	3.94	4.17
40	Wani-Rajaur WANI-RJR	E	9.00	0.00	0.00
41	Tadali-Ghugus TAE-GGS	E	14.00	10.83	3.21
42	Wadala-Kurla VDLR-CLA	E	6.10	0.52	0.18
43	Jasai-JNPT	E	9.00	13.31	10.33
44	Wani-Pimpalkutti WANI-PMKT	E	66.50	3.77	3.93
45	Diwa-Turbhe DW-TURBE	E	15.25	1.21	0.34
46	Pen-Thal PEN-THAL	E	28.00	1.41	0.78
47	Kurla-Trombay CLA- TMBY	E	7.15	2.22	2.81
48	Jasai-Uran JASAI-URAN	E	10.50	1.09	0.12
49	Pandharpur-Kurduwadi PVR-KWV	E	52.39	2.76	2.47
50	Miraj-Pandharpur MRJ-PVR	E	137.00	2.37	2.08
51	Kurduwadi-Latur KWV-LUR	E	153.25	4.72	4.93
52	Latur- Latur Road LUR-LURR	E	33.00	4.45	4.89
53	Badnera-Chandurbazar BD-CNDB	E	45.45	4.26	2.41
54	Chandurbazar-Narkher CNDB-NRKR	E	95.43	4.44	2.51
55	Puntamba-Sainagar Shirdi PB-SNSI	E	16.70	1.44	1.44
56	Nandgaon-Ankai NGN-ANK	E	40.00	1.32	0.86
57	Kurla-Thane CLA-TNA	A	17.63	34.64	35.62
58	Thane-Dombivali cabin TNA-DI	A	11.87	34.91	35.68
59	Dombivali cabin-Kalyan DI-KYN	A	9.14	39.32	42.25
60	Godhani- Godhani chord cabin	E	5.69	9.95	6.50
61	Lonand- Phaltan	E	24.17	0.06	0.06
	SUBURBAN SECTION				
1	CSMT Mumbai-Dadar CSMT-DR	C	8.85	8.38	8.36
2	Dadar-Kurla DR-CLA	C	6.54	8.81	8.81
3	Kurla-Ghatkopar CLA-GC	C	3.91	8.67	8.65
4	Ghatkopar-Thane GC-TNA	C	13.72	8.58	8.65
5	Thane-Dombivali TNA-DI	C	15.04	7.22	7.25
6	Dombivali-Kalyan DI-KYN	C	5.15	6.73	6.75
7	Kalyan-Ambernath KYN-ABH	C	6.62	2.45	2.45
8	Ambernath-Badlapur ABH-BUD	C	7.43	1.59	1.59
9	Badlapur-Karjat BUD-KJT	C	32.46	0.91	0.91
10	Karjat-Khopoli KJT-KHPI	C	14.53	0.39	0.39
11	Kalyan-Titwala KYN-TLA	C	10.84	1.70	1.70
12	Titwala-Asangaon TLA-ASO	C	21.38	0.84	0.84
13	Asangaon-Kasara ASO-KSRA	C	35.13	0.41	0.41
	HARBOUR LINE				
1	CSMT-Wadala Rd. CSMT-VDLR	C	9.11	5.91	5.91
2	Wadala Rd.-Kurla VDLR-CLA	C	6.10	4.85	4.85
3	Wadala Rd.-Bandra VDLR-BA	C	5.66	2.24	2.24
4	Kurla-Chembur CLA-CMBR	C	6.50	4.85	4.85
5	Chembur-Mankhurd CMBR-MMKD	C	3.77	4.82	4.82
6	Mankhurd-Vashi MMKD-VASHI	C	7.51	4.78	4.78
7	Vashi-Belapur VASHI-BR	C	9.33	4.85	4.85
8	Belapur-Panvel BR-PNVL	C	12.71	3.92	3.94
9	Thane-TurbheTNA-TUH	C	15.31	2.97	2.97
10	Turbhe-Vashi TNA-TUH-VSH	C	3.20	2.33	1.56
11	Turbhe-Nerul TUH-NEU	C	4.66	1.61	1.61
12	Nerul-Kille NEU-KILE	C	2.69	0.23	0.23
13	Belapur-Kille BR-KILE	C	1.06	0.23	0.23
14	Kille-Kharkopar KILE-KARP	C	6.18	0.45	0.45
15	Bandra-Andheri	C	7.75	1.25	1.25
16	Andheri-Goregaon	C	5.07	0.54	0.54
	NARROW GUAGE				
1	Neral-Matheran NRL-MAE	N.G.	21.00	0.13	0.13
2	Pachora-Jamnagar PC-JMNR	N.G.	56.00	0.03	0.03
3	Murtizapur-Achalpur MZR-ELP	N.G.	77.00	0.01	0.01
4	Murtizapur-Yavatmal MZR-YTL	N.G.	113.00	0.01	0.01
5	Pulgaon-Arvi PLO-ARVI (Closed for passenger traffic since 31.07.2008.)	N.G.	35.00	0.00	0.00

GMT PROFILE

DIVISION	BB	BSL	NGP	SUR	PA	Total RKMs
>80GMT	0	0	0	0	0	0
50-80 GMT	106.42	245	NIL	0	0	583.42
40-50 GMT	188.60	160	307	54.81	0	604.40

मध्य रेल CENTRAL RAILWAY

प्रणाली मानचित्र SYSTEM MAP

W. E. F. 1st April 2022 Scale :1cm=15 Km.

LEGEND

- QUADRUPLE LINE BROAD GAUGE1676 mm (5'-6")
- DOUBLE LINE (B. G.)
- SINGLE LINE (B. G.)
- NARROW GAUGE LINE 762 mm (2'-6") & 610 mm (2'-0")
- BOUNDARY OF DISTRICT
- DISTRICT HEAD QUARTERS .... BETUL
- NATIONAL HIGHWAY
- BROAD GAUGE ELECTRIFIED LINE
- NEW LINES IN PROGRESS
- DOUBLING IN PROGRESS
- DIVISIONAL BORDER
- TOURIST PLACES
- RIVER
- OTHER RAILWAY
- PROPOSED 3rd & 4th LINE
- 3rd LINE UNDER CONSTRUCTION
- 4th LINE UNDER CONSTRUCTION
- 5th & 6th LINE UNDER CONSTRUCTION
- ADARSH STATION
- ACCIDENT RELIEF TRAIN
- ACCIDENT RELIEF MEDICAL EQUIPMENT

ROUTE KILOMETRES (RKM)

GROUP	B. G. 1.676 m	N. G. 0.762 m	N. G. 0.610 m	TOTAL
GROUP 'A'	1263.95	---------	---------	1263.95
GROUP 'B'	698.30	---------	---------	698.30
GROUP 'C'	96.998	---------	---------	96.998
GROUP 'D'	1831.482	---------	---------	1831.482
NARROW GAUGE	----------	278.32	20.29	298.61
TOTAL KMS.	3890.73	278.32	20.29	4189.34

RUNNING TRACK KILOMETRES

GROUP	B. G. 1.676 m	N. G. 0.762 m	N. G. 0.610 m	TOTAL
GROUP 'A'	2762.40	---------	---------	2762.40
GROUP 'B'	1360.66	---------	---------	1360.66
GROUP 'C'	289.47	---------	---------	289.47
GROUP 'D'	2129.28	---------	---------	2129.28
NARROW GAUGE	--------	278.32	20.29	298.61
TOTAL KMS.	6541.82	278.32	20.29	6840.43

STATE WISE ROUTE KILOMETRES

STATE	COLOUR	B. G. 1.676 m	N. G. 0.762 m	N. G. 0.610 m	TOTAL
MADHYA PRADESH		394.42	---------	---------	394.42
MAHARASHTRA		3395.04	278.32	20.29	3693.65
KARNATAKA		101.27	---------	---------	101.27
TOTAL KMS.		3890.73	278.32	20.29	4189.34

STATE WISE TOTAL TRACK KILOMETRES

STATE	COLOUR	B. G. 1.676 m	N. G. 0.762 m	N. G. 0.610 m	TOTAL
MADHYA PRADESH		893.91	---------	---------	893.91
MAHARASHTRA		7646.02	289.56	22.65	7958.23
KARNATAKA		252.20	---------	---------	252.20
TOTAL KMS.		8792.13	289.56	22.65	9104.34

DIVISION WISE ROUTE KILOMETRES

DIVISION	COLOUR	B. G. 1.676 m	N. G. 0.762 m	N. G. 0.610 m	TOTAL
MUMBAI		555.50	--------	20.29	575.79
BHUSAVAL		803.19	243.90	--------	1047.09
NAGPUR		958.70	34.42	--------	993.12
PUNE		531.15	-------	--------	531.15
SOLAPUR		1042.19	-------	--------	1042.19
TOTAL KMS.		3890.73	278.32	20.29	4189.34


ELECTRIFIED SECTION KILOMETRES

	RKM	TKM
25 KV AC	3687.00	8840.00

SECTIONS GROUP WISE

GROUP	SECTIONS	KMS.
GROUP - A	CSMT-KALYAN	53.21
	KALYAN-KASARA	67.35
	KASARA-IGATPURI	15.95
	IGATPURI-NANDGAON	148.76
	NANDGAON-BHUSAVAL	158.85
	BHUSAVAL-BADNERA	218.53
	BADNERA-NAGPUR	174.15
	WARDHA-BALLARSHAH 132.43RKMS(C. RLY. PORTION)	135.00
	ITARSI-AMALA129.55 RKMS (C. RLY. PORTION)	124.68
	AMALA-NAGPUR	167.47
GROUP - B	KALYAN-KARJAT	46.51
	KARJAT-LONAVLA	28.04
	LONAVLA-PUNE	63.83
	PUNE-DAUND	75.59
	DAUND-SOLAPUR	187.79
	SOLAPUR-WADI	149.65
	BHUSAVAL-KHANDWA123.47 (C. RLY. PORTION)	125.13
	WADI-SECUNDERABAD (WADI YARD)	2.70
	WADI-RAICHUR (WADI YARD)	1.02
	MANMAD-AURANGABAD	16.00
GROUP - C	CSMT-KALYAN	53.21 ★
	CSTM-PANVEL (HB.)	48.94
	MAHIM-CHORD	1.50
	THANE-VASHI	18.50
	TURBHE-NERUL	4.66
	NERUL-KHARKOPAR	**9.651**
	BELAPUR-KILE	**2.067**
	PALASDARI-KHOPOLI (TAKE OFF POINT PALASDARI)	**11.67**
GROUP - D	PUNE-MIRAJ	279.05
	MIRAJ-KOLHAPUR	47.10
	DIVA-PANVEL	25.67
	PANVEL-APTA-PEN- ROHA	75.48
	DIVA-VASAI ROAD 41.54 (C.RLY. PORTION)	38.81
	DAUND-MANMAD	236.61
	DD-MMR-PA(SL) Chord Line	1.258
	KURLA-TROMBAY	7.15
	PANVEL- URAN	26.31
	JASAI-JNPT	9.00
	PEN-THAL	26.40
	PANVEL-KARJAT	28.15
	CHALISGAON-DHULE	56.39
	HOTGI-BIJAPUR (C. RLY. PORTION 472.595 kms.)	0.88
	JALAMB-KHAMGAON	12.34
	BADNERA-AMRAVATI	9.22
	NEW AMRAVATI-NARKHED	136.25
	AMLA-PARASIA-CHINDWARA	115.17
	BUTIBORI-UMRER	33.71
	TADALI-GHUGUS 14.11 (TAKE OFF POINT FROM TADALI OUTER)	13.94
	MAJRI-RAJUR	20.58
	JALGAON-SURAT (JALGAON YARD)	4.31
	NAGPUR-HOWRAH (NGP. YARD)	1.06
	WANI-PIMPALKUTTI 66.23 (TAKE OF POINT FROM PIMPALKUTTI OUTER)	66.50
	MANMAD-AURANGABAD (MMR. YARD)	1.27
	GODHANI-KALUMNA(Chord line)	4.78
	DAUND-BARAMATI	43.70
	CHANDA FORT- BALLARSHAH	9.48
	KURDUWADI-PANDHARPUR	52.39
	KURDUWADI-LATUR ROAD	186.06
	PUNTAMBA-SAINAGAR SHIRDI	16.70
	PANDHARPUR-MIRAJ 136.21(RTKM)	137.19
	LONAND-PHALTAN	25.982
	AHMEDNAGAR-NARAYANDOH-SOLAPURWADI	**35.54**
	KALABURAGI-TAJ SULTANPUR	11.9
	SOLAPURWADI-ASTHI	30.649
	TOTAL ROUTE Kms. (B.G.)	3890.73
NARROW GAUGE	MURTAJAPUR-YAVATMAL	112.27
	MURTAJAPUR-ACHALPUR	76.06
	NERAL-MATHERAN	20.29
	PACHORA-JAMNER	55.57
	PULGAON-ARVI(Closed for Traffic)	34.42
	TOTAL ROUTE Kms. (N.G.)	298.61

Note:
1. CSTM-KYN (Kms.53.21★) Shown in Group 'C' has not been consider while calculating Total Route Kms.(RKMS)
2. Pulgaon-Arvi section(NG)has been closed for passenger traffic since 31.07.2008.

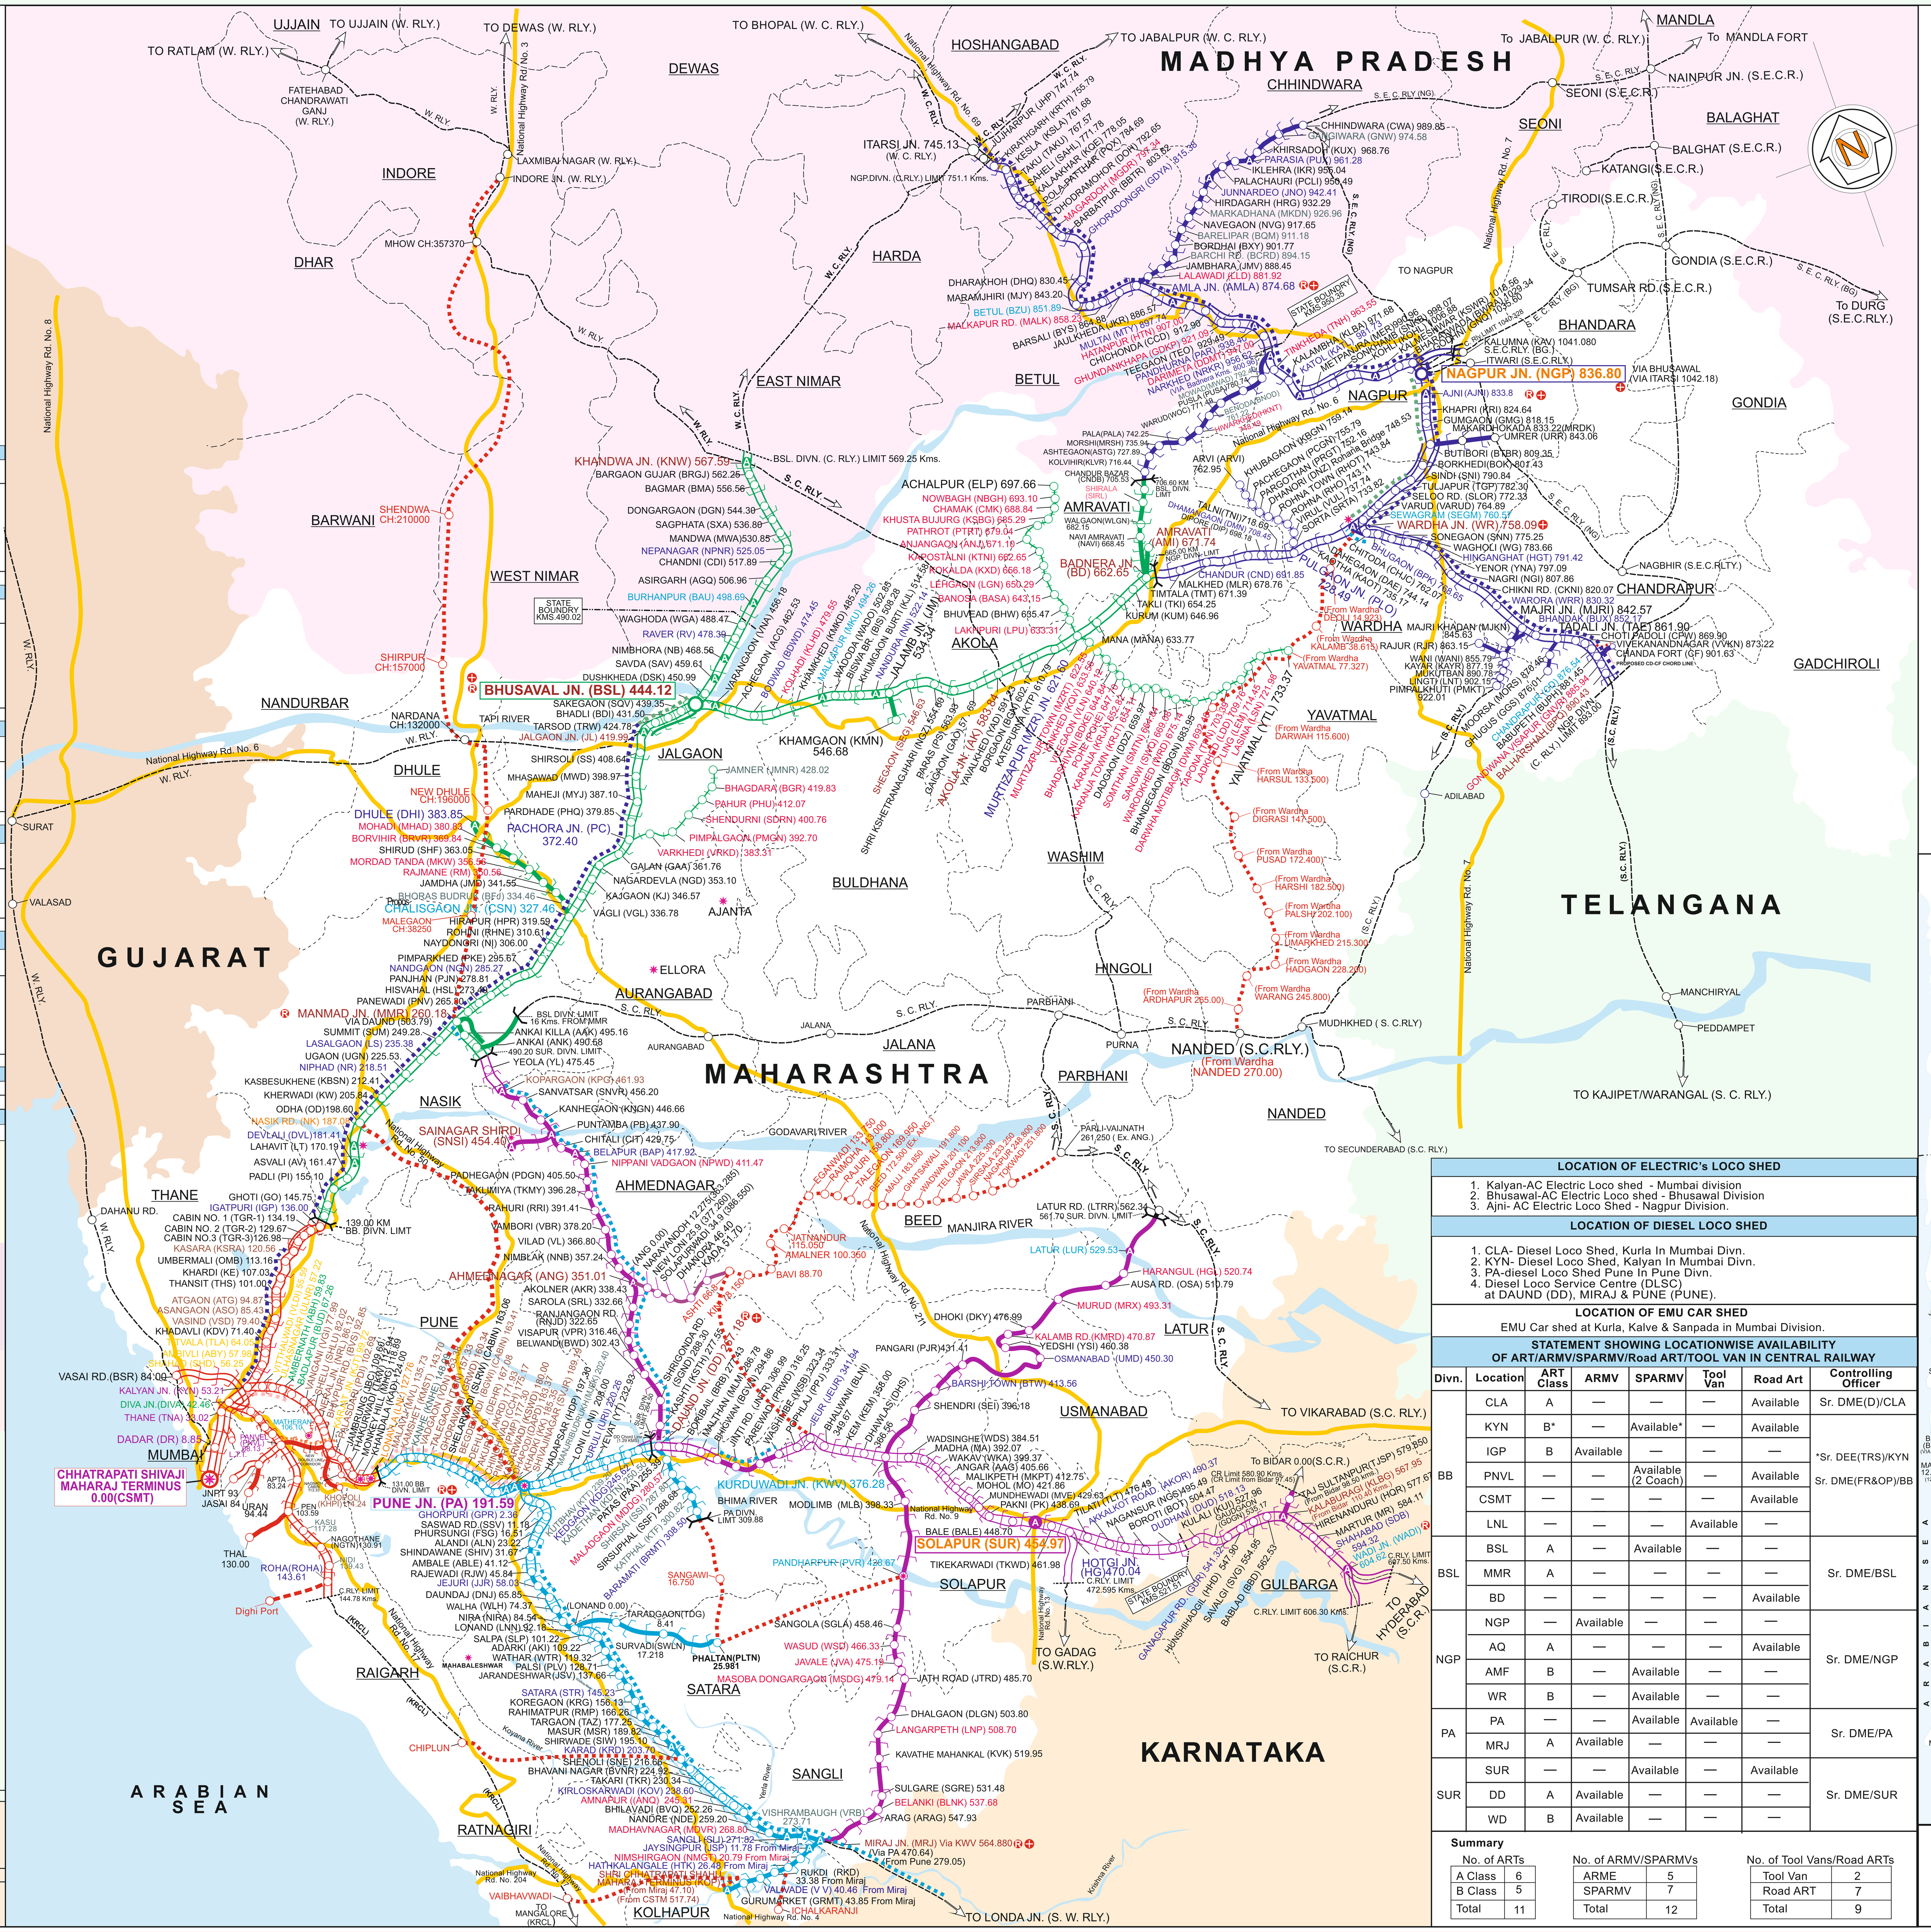

ADARSH STATIONS (DIVISION WISE)

DIVISION	ADARSH STATIONS
MUMBAI	24
BHUSAVAL	14
NAGPUR	11
PUNE	12
SOLAPUR	11
TOTAL	72

CATEGORISATION OF STATIONS


CATEGORY OF STNS.	COLOUR
NSG-1	
NSG-2	
NSG-3	
NSG-4	
NSG-5	
NSG-6	
SG-1	
SG-2	
SG-3	
HG-1	
HG-2	
HG-3	

STATEMENT SHOWING CATEGORY WISE NUMBER OF STATIONS

Division/Category	BB	BSL	NGP	PA	SUR	TOTAL
NSG-1	6	0	0	1	0	7
NSG-2	0	1	1	0	1	3
NSG-3	1	8	2	2	5	18
NSG-4	2	3	3	0	4	12
NSG-5	2	11	16	12	9	50
NSG-6	11	56	52	30	57	206
SG-1	12	0	0	0	0	12
SG-2	37	0	0	0	0	37
SG-3	22	0	0	14	0	36
HG-1	0	0	0	0	0	0
HG-2	6	2	7	7	0	22
HG-3	3	38	9	4	9	63
TOTAL	102	119	90	70	85	466

NO. OF SIDING ON CENTRAL RAILWAY

SR. NO.	NAME OF THE DIVISION	NO. OF SIDINGS
1	MUMBAI	30
2	BHUSAVAL	15
3	NAGPUR	38
4	PUNE	14
5	SOLAPUR	09

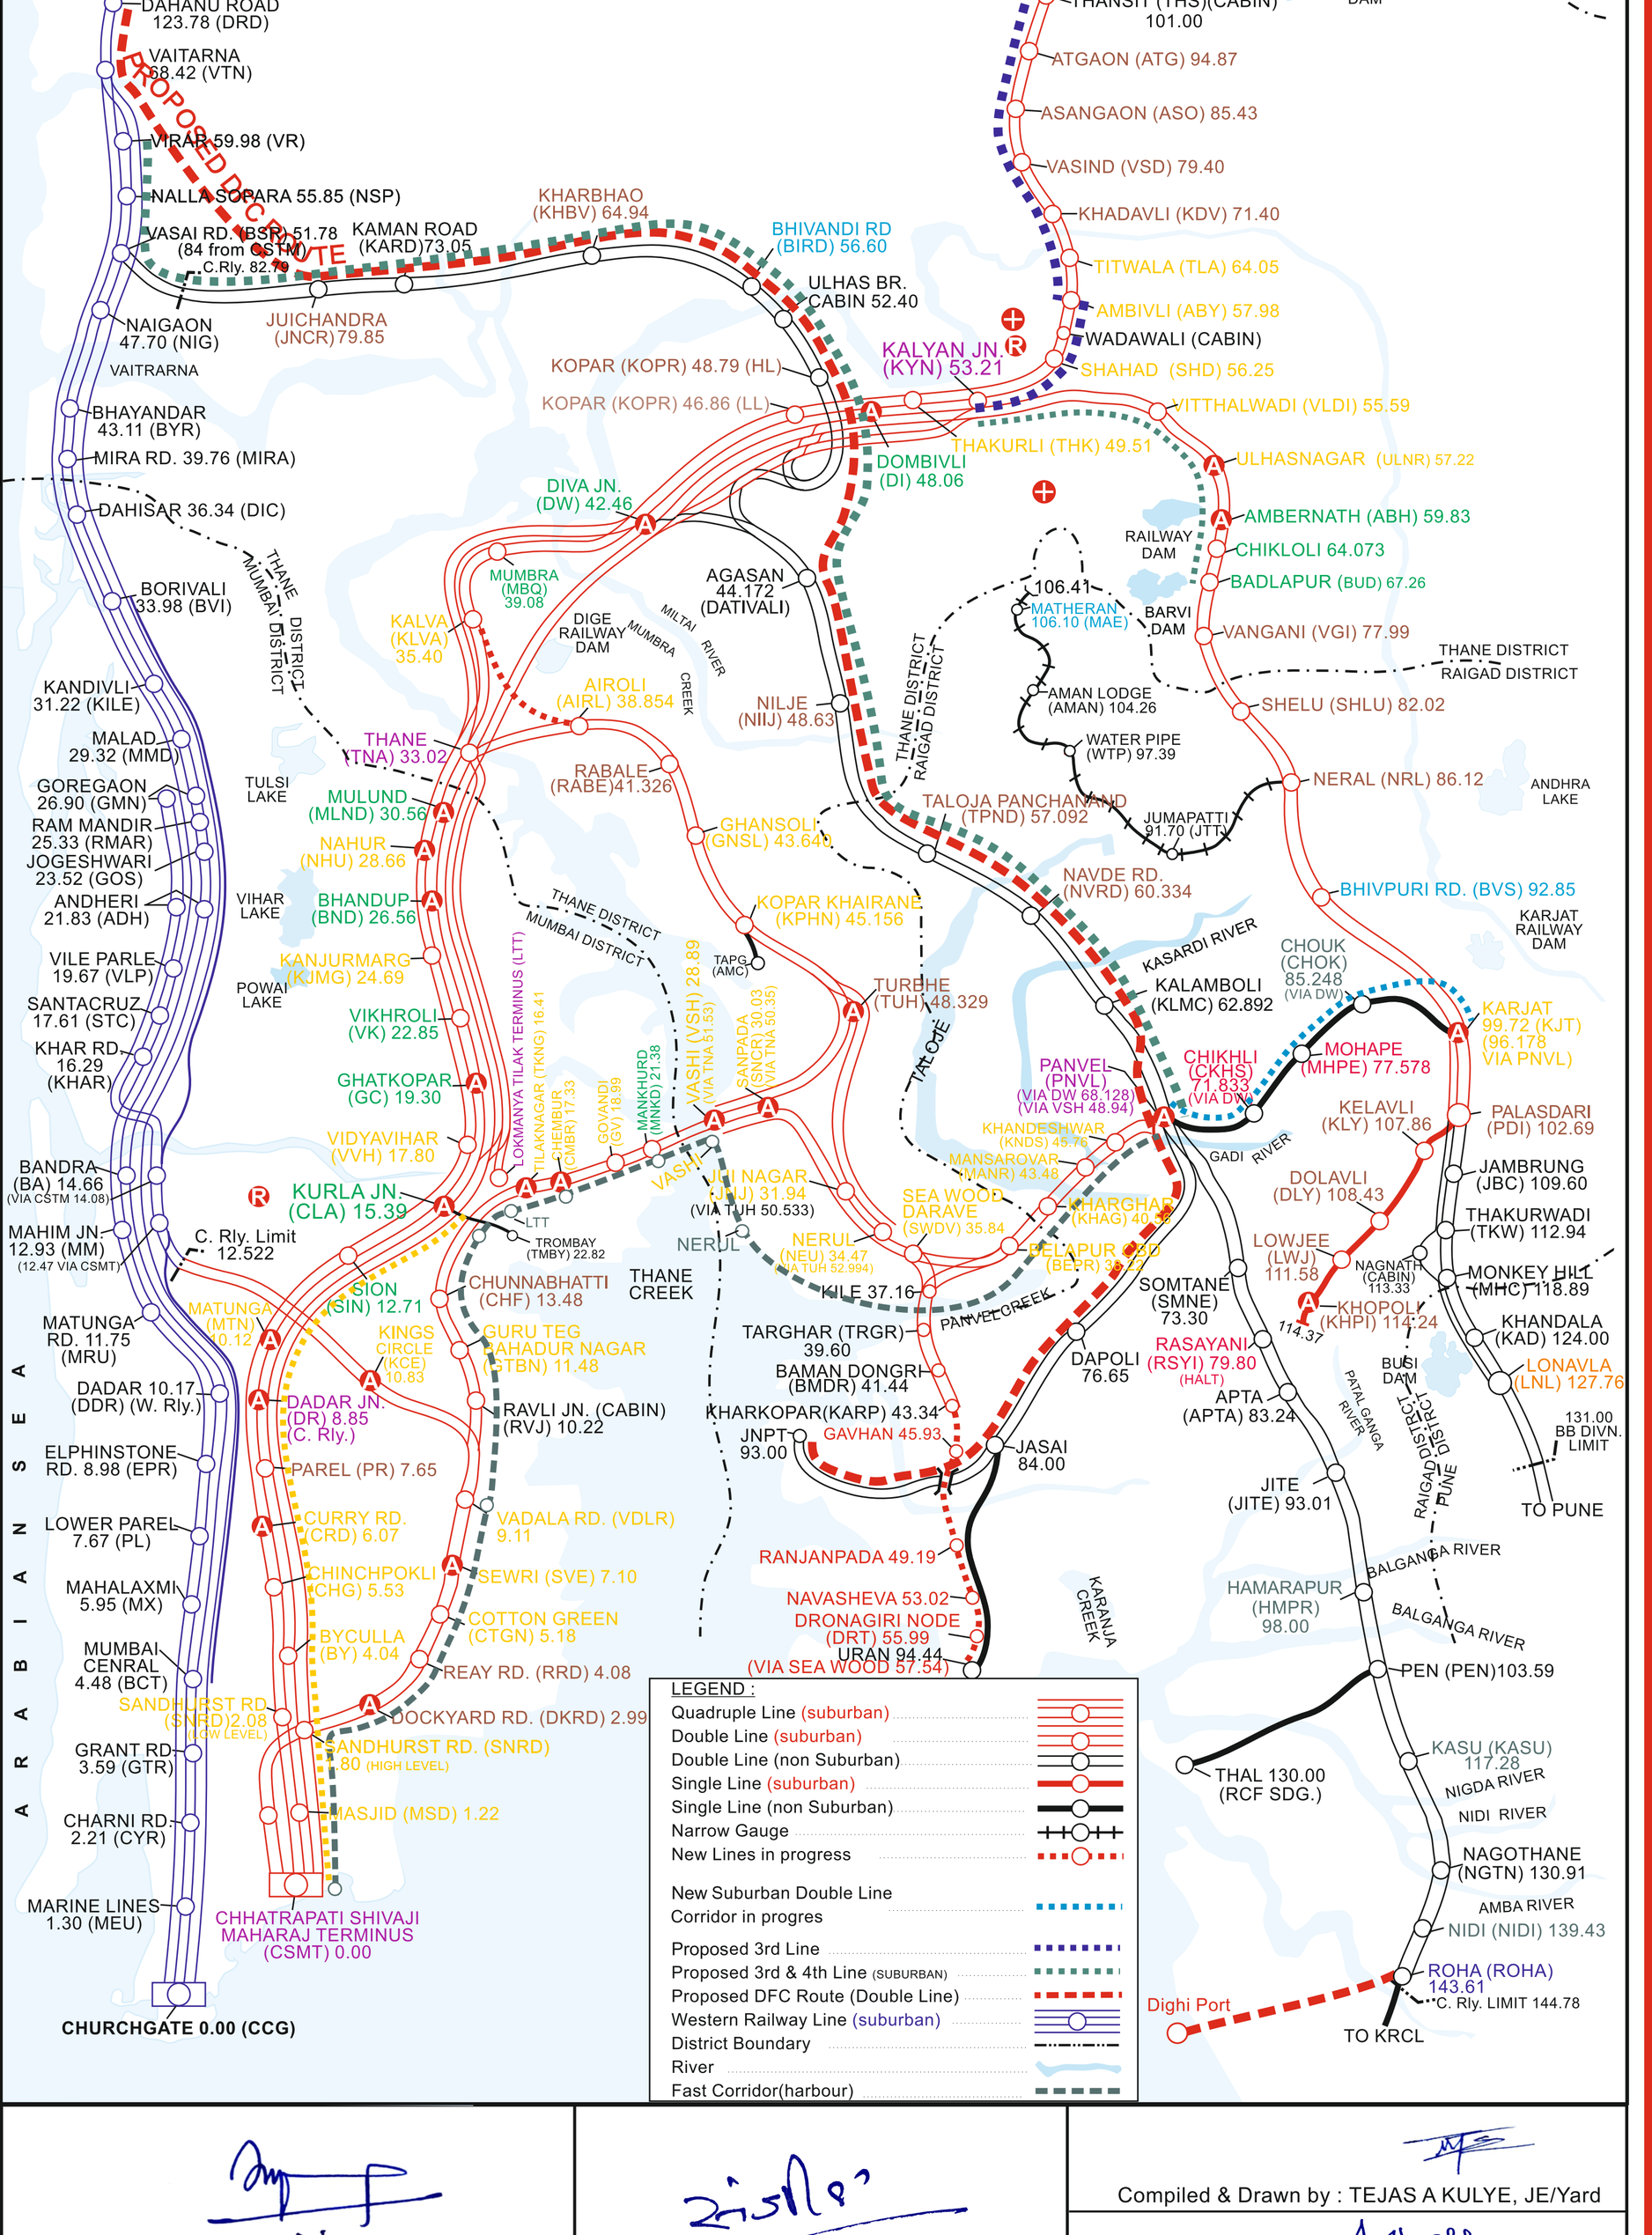

LOCATION OF ELECTRIC's LOCO SHED

1. Kalyan-AC Electric Loco shed - Mumbai division
2. Bhusawal-AC Electric Loco shed - Bhusawal Division
3. Ajni- AC Electric Loco Shed - Nagpur Division.

LOCATION OF DIESEL LOCO SHED

1. CLA- Diesel Loco Shed, Kurla In Mumbai Divn.
2. KYN- Diesel Loco Shed, Kalyan In Mumbai Divn.
3. PA-diesel Loco Shed Pune In Pune Divn.
4. Diesel Loco Service Centre (DLSC) at DAUND (DD), MIRAJ & PUNE (PUNE).

LOCATION OF EMU CAR SHED

EMU Car shed at Kurla, Kalve & Sanpada in Mumbai Division.

STATEMENT SHOWING LOCATIONWISE AVAILABILITY OF ART/ARMV/SPARMV/Road ART/TOOL VAN IN CENTRAL RAILWAY

Divn.	Location	ART Class	ARMV	SPARMV	Tool Van	Road Art	Controlling Officer
BB	CLA	A	—	—	—	Available	Sr. DME(D)/CLA
	KYN	B*	—	Available*	—	Available	*Sr. DEE(TRS)/KYN
	IGP	B	Available	—	—	—	Sr. DME(FR&OP)/BB
	PNVL	—	—	Available (2 Coach)	—	Available	
	CSMT	—	—	—	—	Available	
	LNL	—	—	—	Available	—	
BSL	BSL	A	—	Available	—	—	Sr. DME/BSL
	MMR	A	—	—	—	—	
	BD	—	—	—	—	Available	
NGP	NGP	—	Available	—	—	—	Sr. DME/NGP
	AQ	A	—	—	—	Available	
	AMF	B	—	Available	—	—	
	WR	B	—	Available	—	—	
PA	PA	—	—	Available	Available	—	Sr. DME/PA
	MRJ	A	Available	—	—	—	
SUR	SUR	—	—	Available	—	Available	Sr. DME/SUR
	DD	A	Available	—	—	—	
	WD	B	Available	—	—	—	

Summary

No. of ARTs	
A Class	6
B Class	5
Total	11

No. of ARMV/SPARMVs	
ARME	5
SPARMV	7
Total	12

No. of Tool Vans/Road ARTs	
Tool Van	2
Road ART	7
Total	9

(R. K. SRIVASTAVA)
Chief Engineer (Planning)
Central Railway, Mumbai CSMT.

(S. P. KULSHRESHTHA)
Dy. Chief Engineer (Planning)
Central Railway, Mumbai CSMT.

Compiled & Drawn by : TEJAS A KULYE, JE/Yard
Checked By : SHAIKH ABDULLAH, SSE/Yard
CE's File no.: G.445/WP/1/SM/XXV/2022