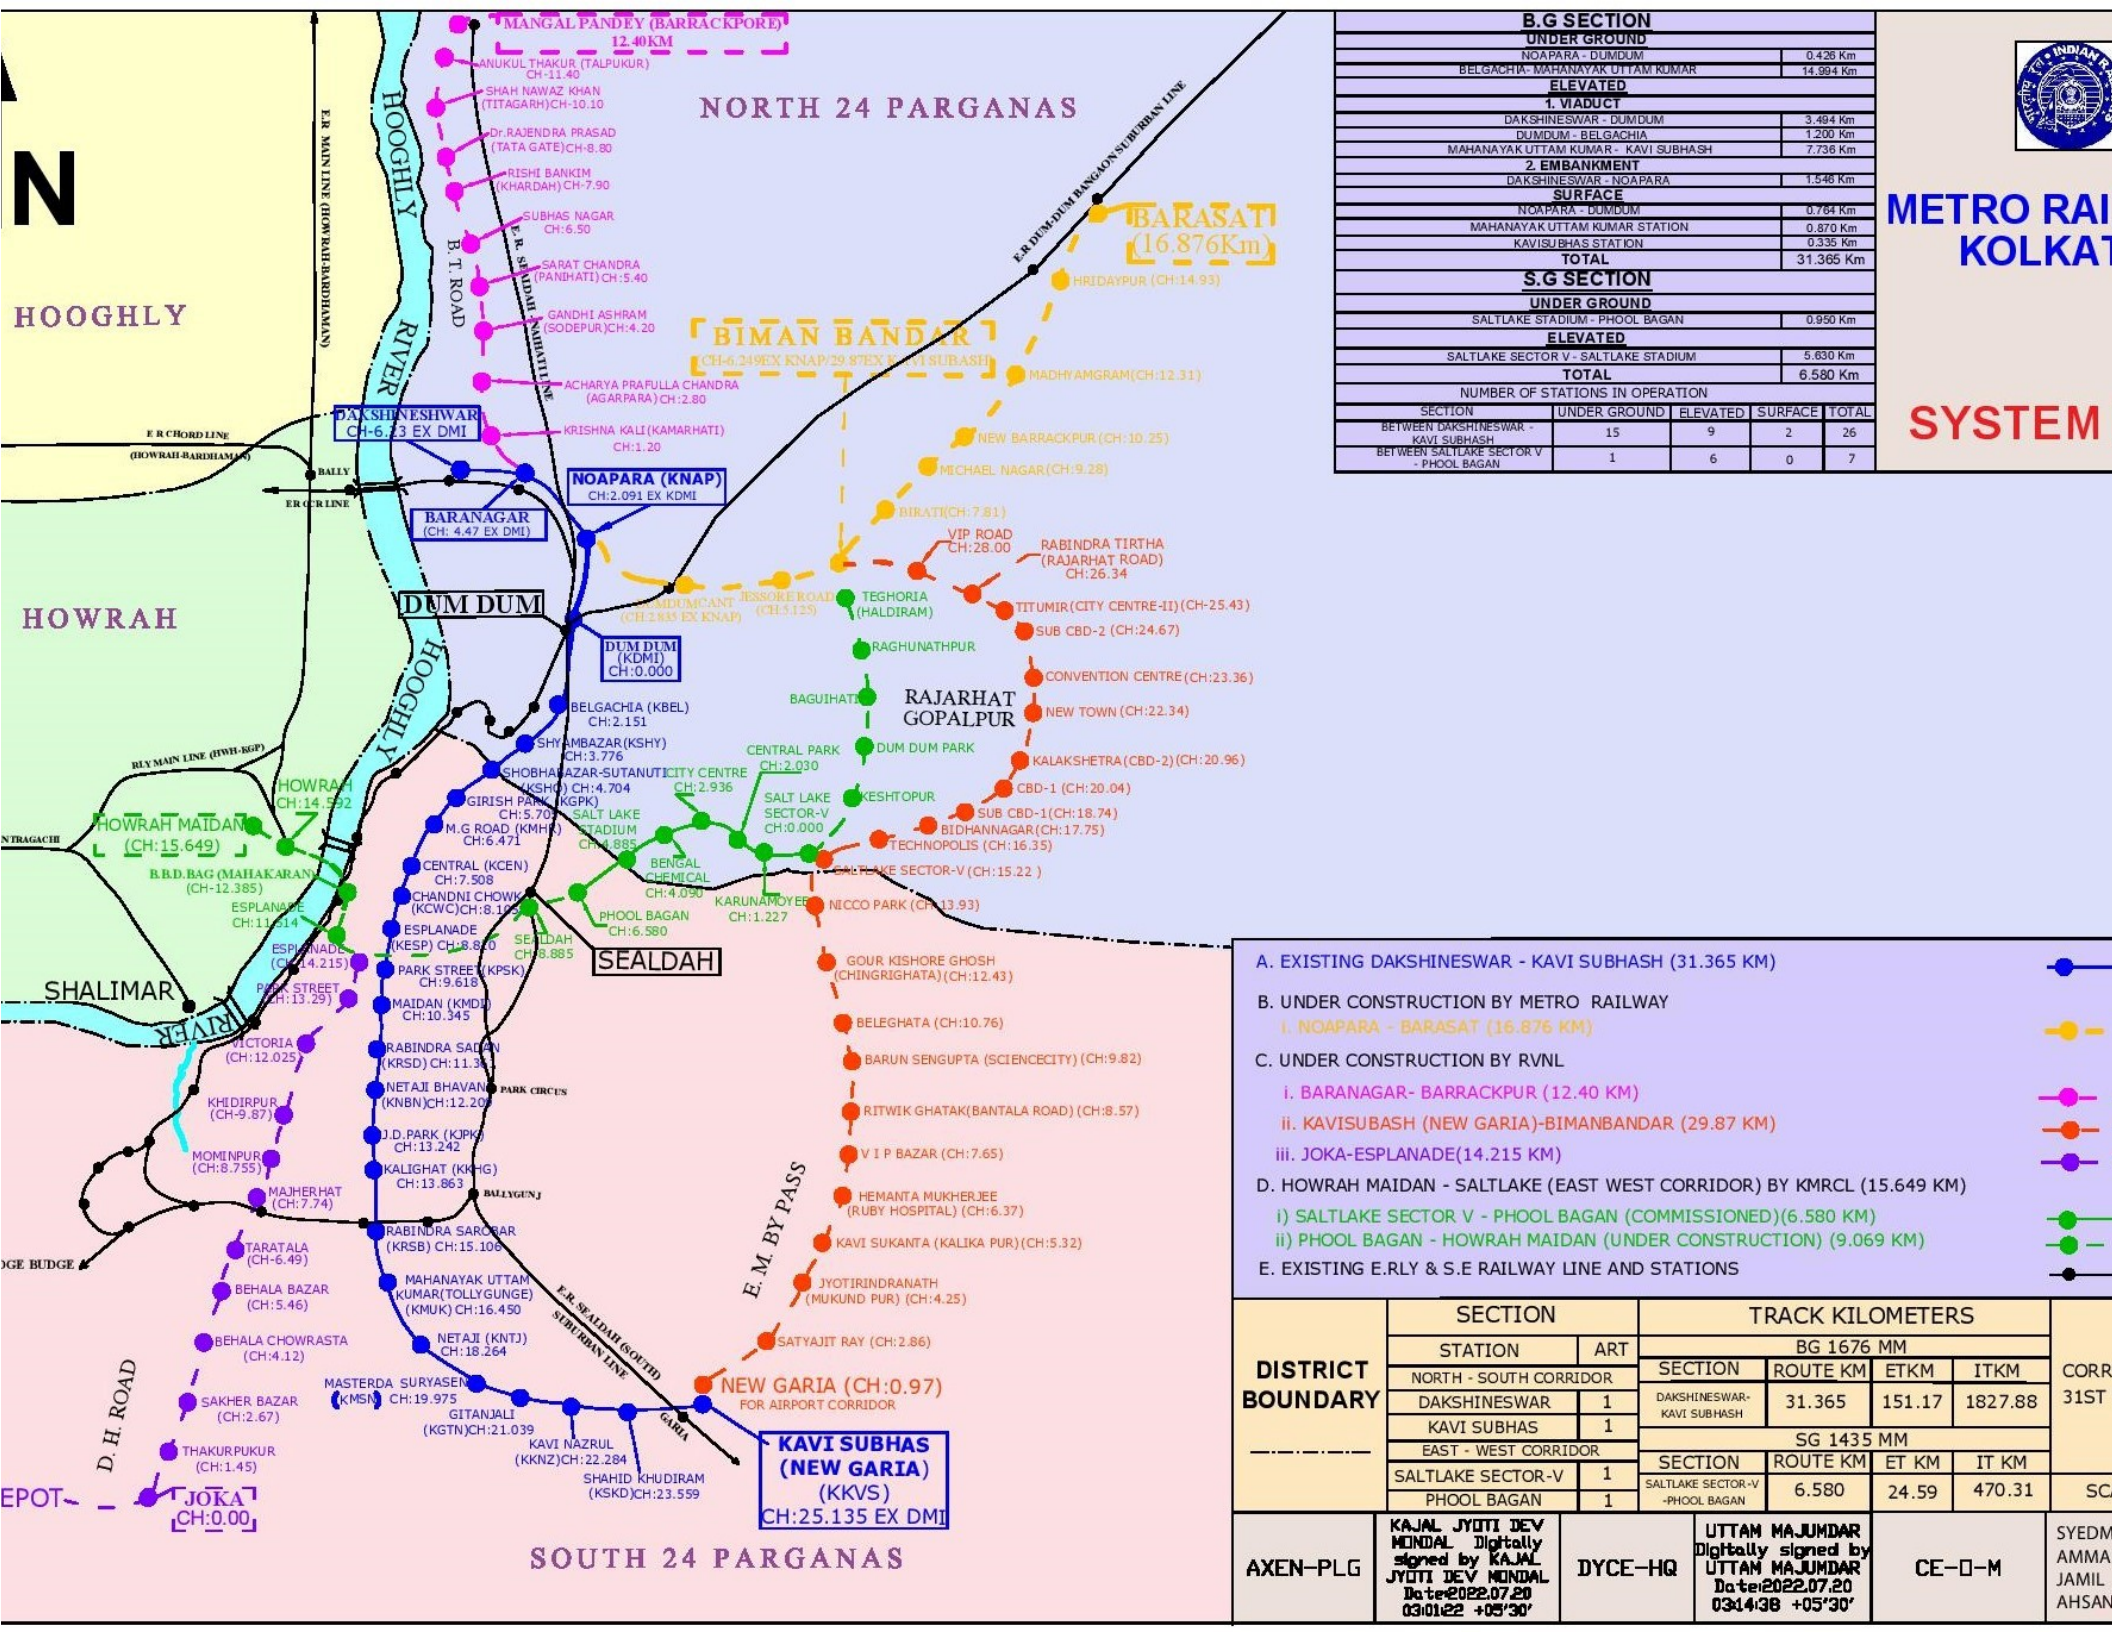


B.G SECTION	
UNDER GROUND	
NOAPARA - DUMDUM	0.426 Km
BELGACHIA- MAHANAYAK UTTAM KUMAR	14.994 Km
ELEVATED	
1. VIADUCT	
DAKSHINESWAR - DUMDUM	3.494 Km
DUMDUM - BELGACHIA	1.200 Km
MAHANAYAK UTTAM KUMAR - KAVI SUBHASH	7.736 Km
2. EMBANKMENT	
DAKSHINESWAR - NOAPARA	1.546 Km
SURFACE	
NOAPARA - DUMDUM	0.764 Km
MAHANAYAK UTTAM KUMAR STATION	0.870 Km
KAVISUBHAS STATION	0.335 Km
TOTAL	31.365 Km

S.G SECTION	
UNDER GROUND	
SALTLAKE STADIUM - PHOOL BAGAN	0.950 Km
ELEVATED	
SALTLAKE SECTOR V - SALTLAKE STADIUM	5.630 Km
TOTAL	6.580 Km

NUMBER OF STATIONS IN OPERATION

SECTION	UNDER GROUND	ELEVATED	SURFACE	TOTAL
BETWEEN DAKSHINESWAR - KAVI SUBHASH	15	9	2	26
BETWEEN SALTLAKE SECTOR V - PHOOL BAGAN	1	6	0	7

METRO RAI
KOLKAT
SYSTEM

A. EXISTING DAKSHINESWAR - KAVI SUBHASH (31.365 KM)

B. UNDER CONSTRUCTION BY METRO RAILWAY
- i. NOAPARA - BARASAT (16.876 KM)

C. UNDER CONSTRUCTION BY RVNL
- i. BARANAGAR- BARRACKPUR (12.40 KM)
- ii. KAVISUBASH (NEW GARIA)-BIMANBANDAR (29.87 KM)
- iii. JOKA-ESPLANADE(14.215 KM)

D. HOWRAH MAIDAN - SALTLAKE (EAST WEST CORRIDOR) BY KMRCL (15.649 KM)
- i) SALTLAKE SECTOR V - PHOOL BAGAN (COMMISSIONED)(6.580 KM)
- ii) PHOOL BAGAN - HOWRAH MAIDAN (UNDER CONSTRUCTION) (9.069 KM)

E. EXISTING E.RLY & S.E RAILWAY LINE AND STATIONS

DISTRICT BOUNDARY ——·——·——

SECTION		TRACK KILOMETERS			
STATION	ART	BG 1676 MM			
NORTH - SOUTH CORRIDOR		SECTION	ROUTE KM	ETKM	ITKM
DAKSHINESWAR	1	DAKSHINESWAR-KAVI SUBHASH	31.365	151.17	1827.88
KAVI SUBHAS	1	SG 1435 MM			
EAST - WEST CORRIDOR		SECTION	ROUTE KM	ET KM	IT KM
SALTLAKE SECTOR-V	1	SALTLAKE SECTOR-V -PHOOL BAGAN	6.580	24.59	470.31
PHOOL BAGAN	1				

CORR 31ST SC

AXEN-PLG	KAJAL JYOTI DEV MONDAL Digitally signed by KAJAL JYOTI DEV MONDAL Date:2022.07.20 03:01:22 +05'30'	DYCE-HQ	UTTAM MAJUMDAR Digitally signed by UTTAM MAJUMDAR Date:2022.07.20 03:14:38 +05'30'	CE-D-M	SYEDM AMMA JAMIL AHSAN