
NORTH WESTERN RAILWAY
SYSTEM MAP

AS ON 01-04-2022

(NOT TO SCALE)

उत्तर पश्चिम रेलवे
प्रणाली मानचित्र

01.04.2022 तक संशोधित

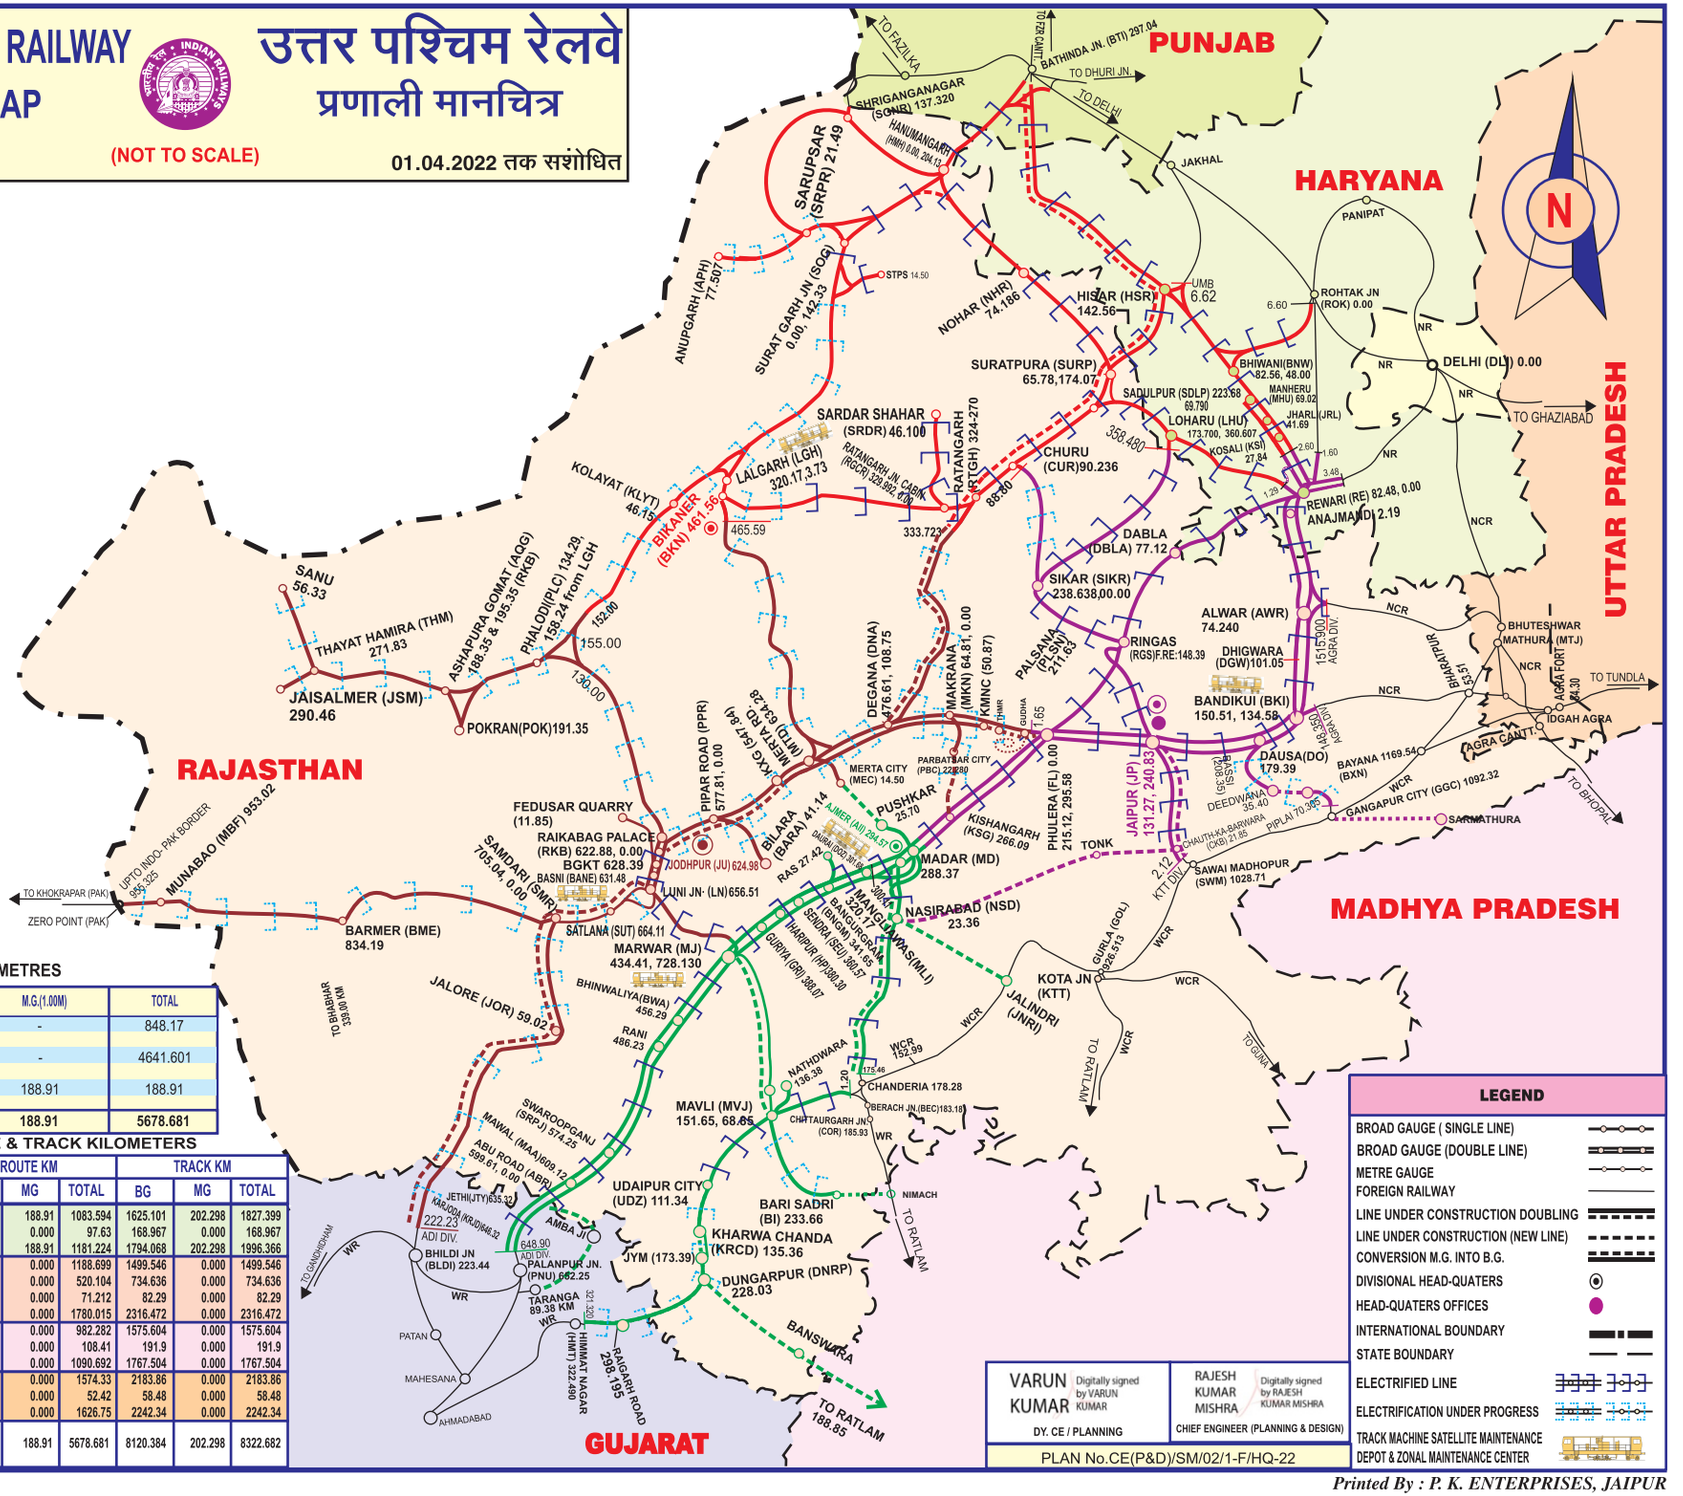

ROUTE KILOMETRES

GROUP	B.G.(1.676M)	M.G.(1.00M)	TOTAL
B	848.17	-	848.17
D	4641.601	-	4641.601
S	-	188.91	188.91
Total	5489.771	188.91	5678.681

STATE WISE ROUTE & TRACK KILOMETERS

DIVISION	COLOUR CODE	STATE	ROUTE KM			TRACK KM		
			BG	MG	TOTAL	BG	MG	TOTAL
AJMER		RAJASTHAN	894.684	188.91	1083.594	1625.101	202.298	1827.399
		GUJARAT	97.63	0.000	97.63	168.967	0.000	168.967
		TOTAL	992.314	188.91	1181.224	1794.068	202.298	1996.366
BIKANER		RAJASTHAN	1188.699	0.000	1188.699	1499.546	0.000	1499.546
		HARYANA	520.104	0.000	520.104	734.636	0.000	734.636
		PUNJAB	71.212	0.000	71.212	82.29	0.000	82.29
		TOTAL	1780.015	0.000	1780.015	2316.472	0.000	2316.472
JAIPUR		RAJASTHAN	982.282	0.000	982.282	1575.604	0.000	1575.604
		HARYANA	108.41	0.000	108.41	191.9	0.000	191.9
		TOTAL	1090.692	0.000	1090.692	1767.504	0.000	1767.504
JODHPUR		RAJASTHAN	1574.33	0.000	1574.33	2183.86	0.000	2183.86
		GUJARAT	52.42	0.000	52.42	58.48	0.000	58.48
		TOTAL	1626.75	0.000	1626.75	2242.34	0.000	2242.34
NWR		GRAND TOTAL	5489.771	188.91	5678.681	8120.384	202.298	8322.682

LEGEND

- BROAD GAUGE (SINGLE LINE)
- BROAD GAUGE (DOUBLE LINE)
- METRE GAUGE
- FOREIGN RAILWAY
- LINE UNDER CONSTRUCTION DOUBLING
- LINE UNDER CONSTRUCTION (NEW LINE)
- CONVERSION M.G. INTO B.G.
- DIVISIONAL HEAD-QUATERS
- HEAD-QUATERS OFFICES
- INTERNATIONAL BOUNDARY
- STATE BOUNDARY
- ELECTRIFIED LINE
- ELECTRIFICATION UNDER PROGRESS
- TRACK MACHINE SATELLITE MAINTENANCE DEPOT & ZONAL MAINTENANCE CENTER

VARUN KUMAR — Digitally signed by VARUN KUMAR
DY. CE / PLANNING

RAJESH KUMAR MISHRA — Digitally signed by RAJESH KUMAR MISHRA
CHIEF ENGINEER (PLANNING & DESIGN)

PLAN No.CE(P&D)/SM/02/1-F/HQ-22

Printed By : P. K. ENTERPRISES, JAIPUR